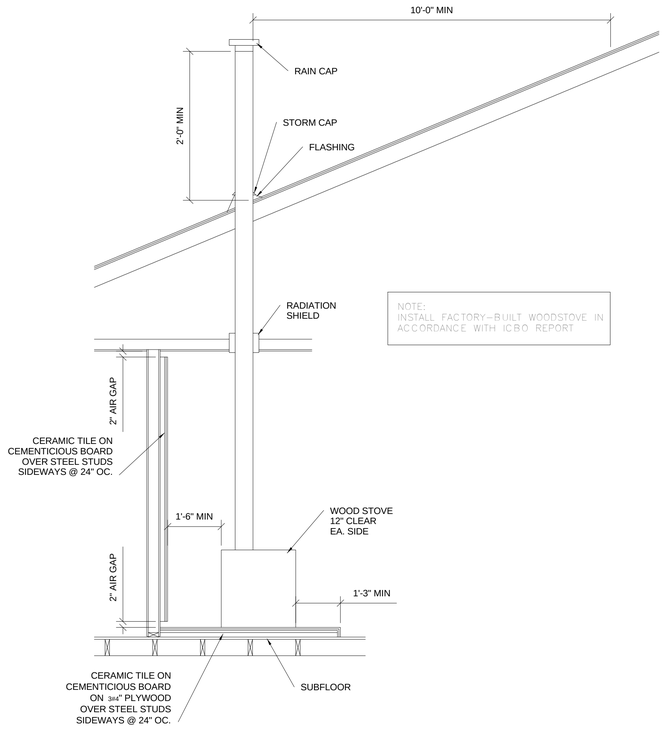

2 WOOD STOVE DETAIL
1/2" = 1'-0"

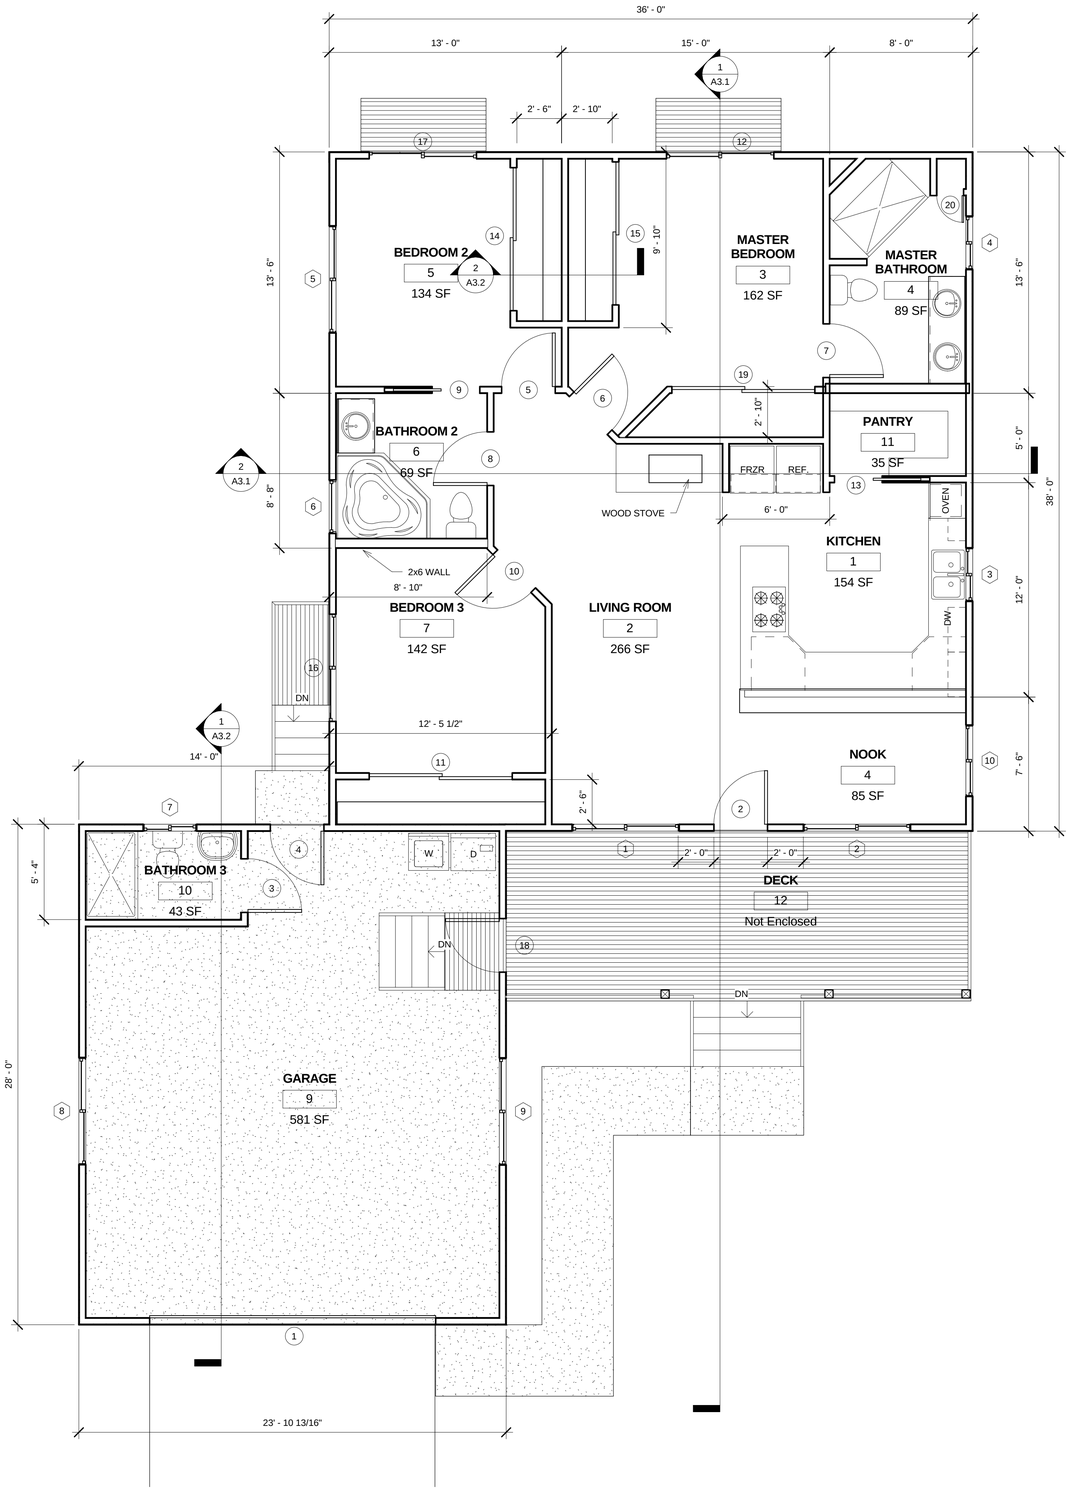

1 FLOOR PLAN
1/4" = 1'-0"

REV.	DESCRIPTION	DATE

SHEET TITLE: FLOOR PLAN

PROJECT NO.: 2006016

DATE: 9/12/06

DRAWN BY: Author

SCALE: As indicated

SHEET NO.:

A1