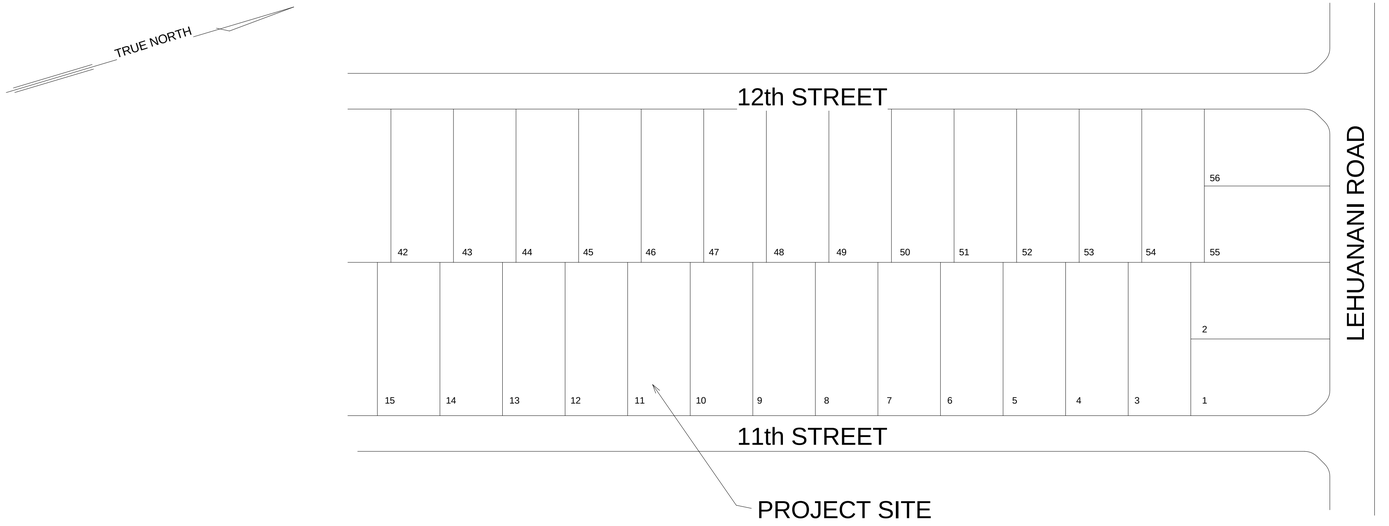

2 Location Map
1" = 80'-0"

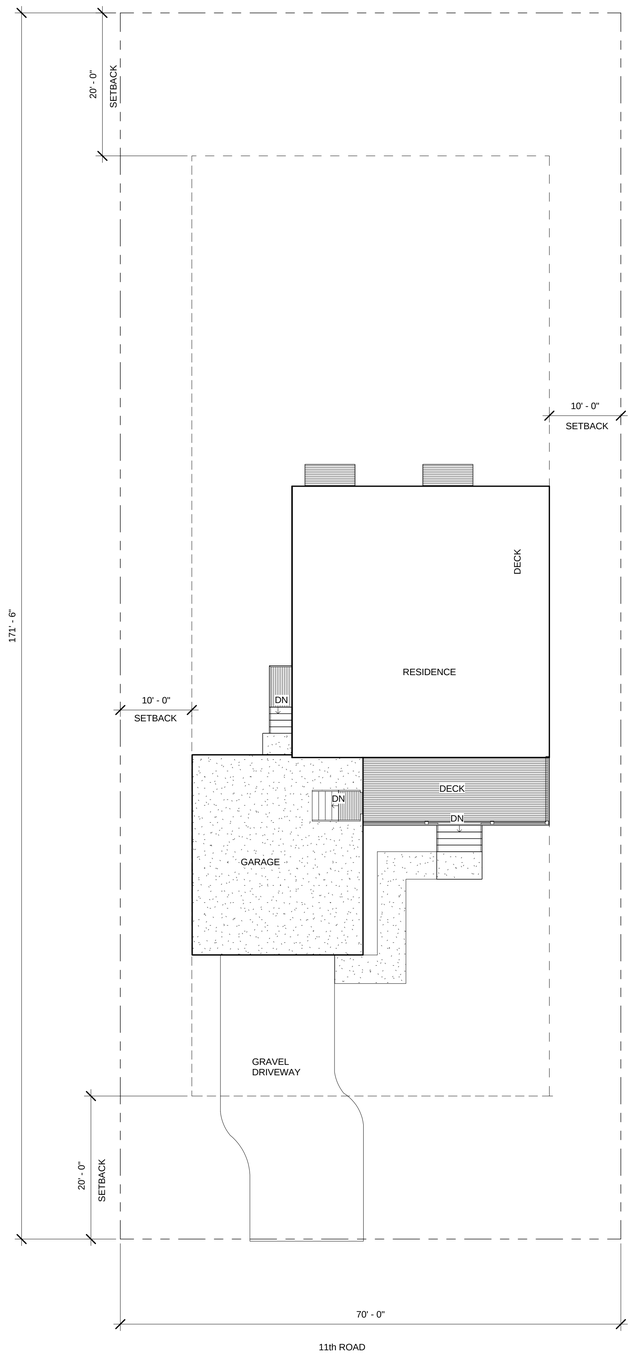

1 SITE PLAN
1" = 10'-0"

REV.	DESCRIPTION	DATE

SHEET TITLE: **SITE PLAN**

PROJECT NO.: 2006016

DATE: 9/12/06

DRAWN BY: RLA

SCALE: As indicated

SHEET NO.:

A0.2