RESIDENTIAL ELECTRICAL LEGEND

	OUTLET, 110 VAC, DUPLEX
	OUTLET, 220 VAC, SINGLE
GFCI	GROUND FAULT CIRCUIT INTERUPT
$	SWITCH
$3	SWITCH, 3 WAY
	LIGHT FIXTURE, CEILING
	LIGHT FIXTURE, WALL
	CEILING FAN WITH LIGHT
	FLOURESCENT CEILING FIXTURE
S/D	SMOKE DETECTOR, U/L APPROVED HARD WIRED WITH BATTERY BACK-UP
	PANEL WITH METER
TV	CABLE TV OUTLET
	TELEPHONE OUTLET

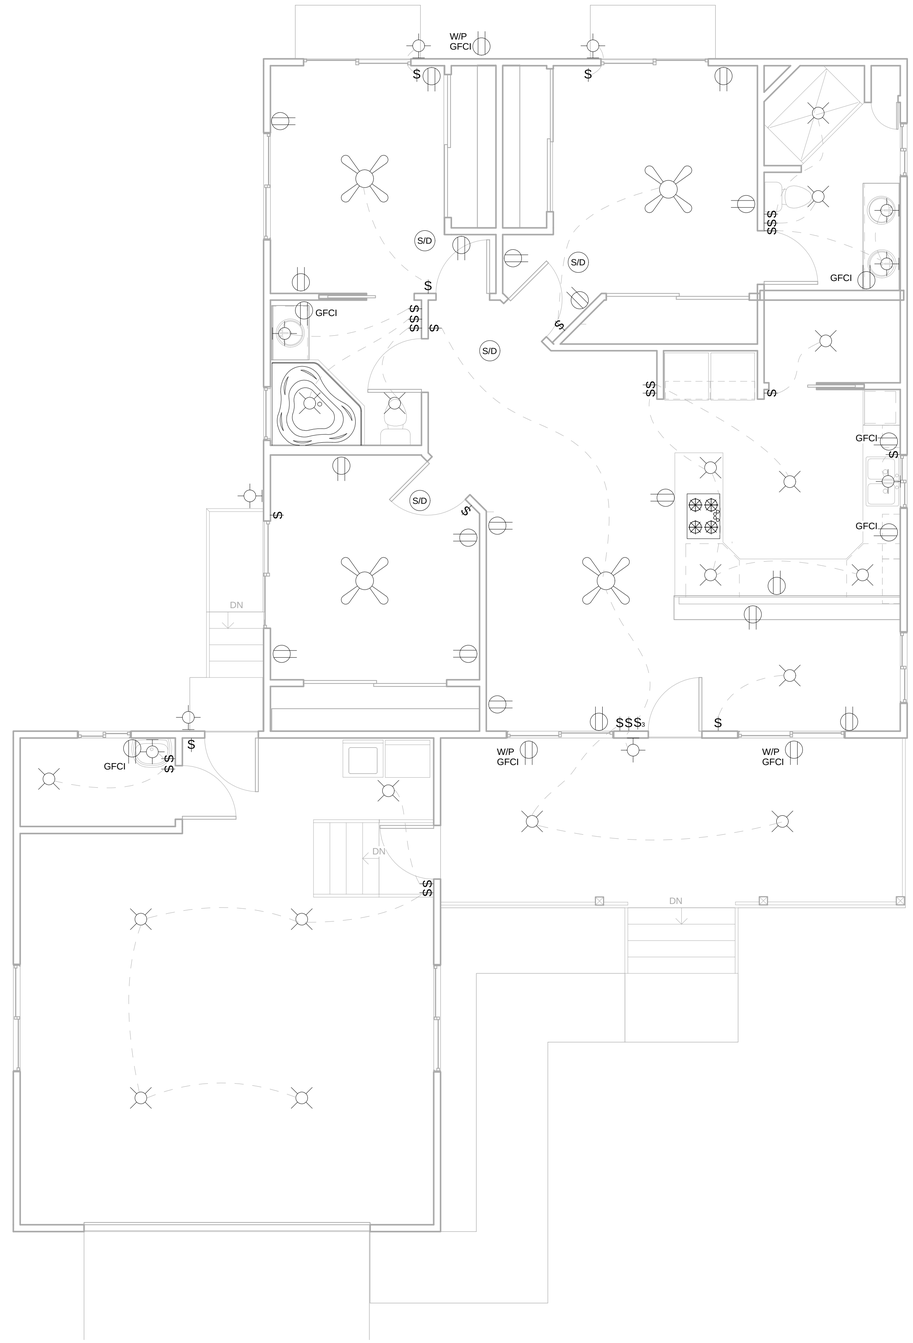

1 ELECTRICAL PLAN
1/4" = 1'-0"

REV.	DESCRIPTION	DATE

SHEET TITLE: **ELECTRICAL PLAN**

PROJECT NO.: 2006016

DATE: 9/12/06

DRAWN BY: Author

SCALE: 1/4" = 1'-0"

SHEET NO.:

E1